CITY OF GEORGETOWN

PRELIMINARY EXHIBIT FOR D.B. WOOD ROAD

SOUTH OF LA MESA LN TO OAK RIDGE RD
PROJECT LENGTH = 1.30 MILES = 6850 FT

GEORGETOWN TEXAS

JUNE 2021

LEGEND

- PROPOSED PAVEMENT
- PROPOSED BUFFER
- PROPOSED SIDEWALK
- PROPOSED DRIVEWAY
- PROPOSED BRIDGE
- PROPOSED RETAINING WALL
- PROPOSED MEDIAN
- EXISTING ROW
- EXISTING PROPERTY BOUNDARY
- EXISTING EASEMENT

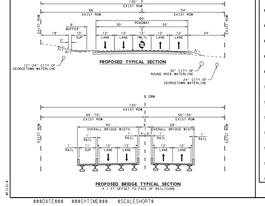

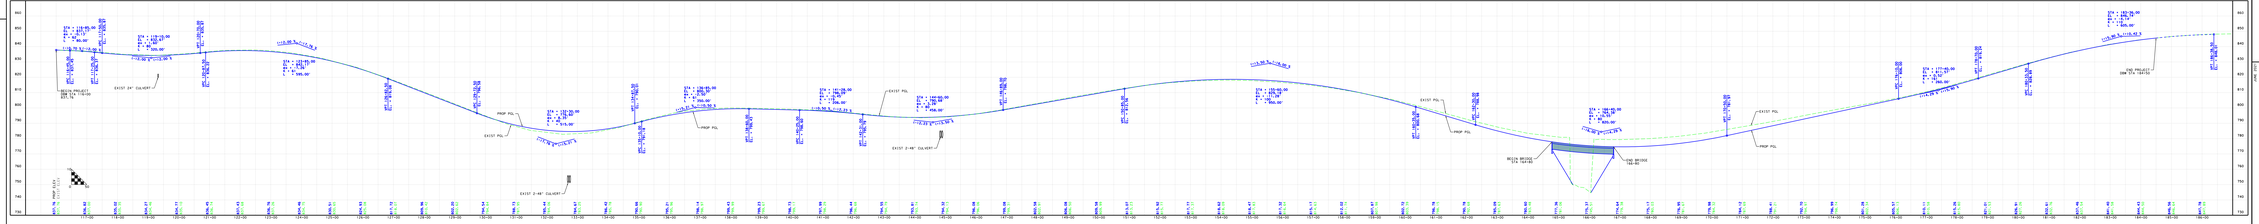

Kimley»Horn

PRELIMINARY EXHIBIT

D.B. WOOD ROAD
CITY OF GEORGETOWN